TRAILS END, MONUMENT
FINAL PD SITE PLAN

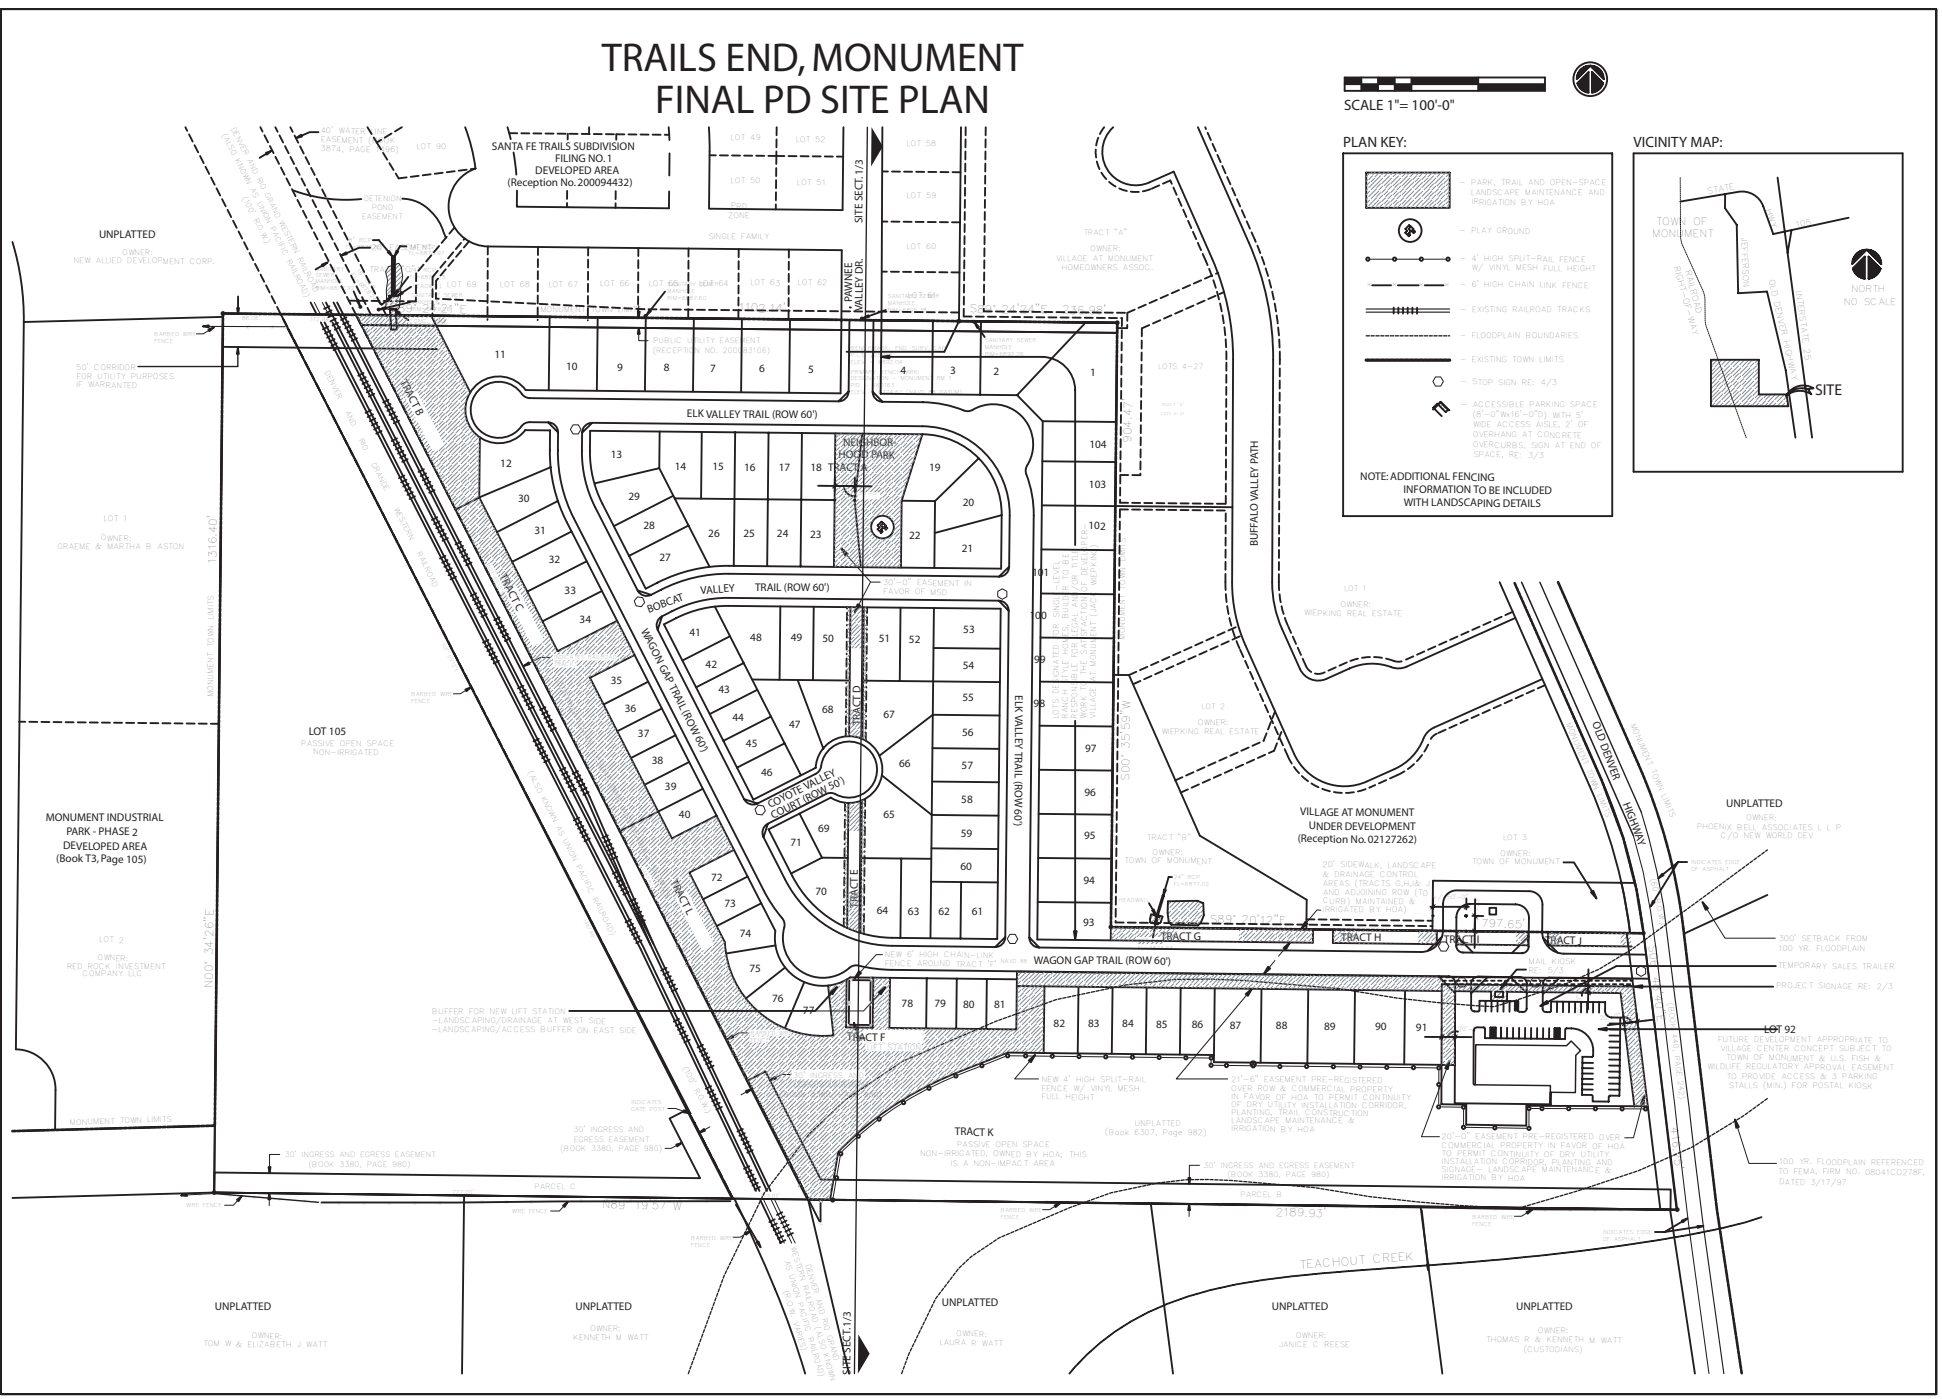

WAY ARCHITECTS, P.C.
318 NORTH TEJON
COLORADO SPRINGS, COLORADO 80903
(719) 473-2400

THIS DOCUMENT AND ITS CONTENTS ARE THE WORK PRODUCT AND PROPERTY OF WAY ARCHITECTS, P.C., WHICH RETAINS ALL COMMON LAW, STATUTORY AND OTHER RESERVED RIGHTS, INCLUDING THE COPYRIGHT.

DATE: 07-07-08
JOB NO. 0413
DRAWN BY: DF/FT
CHECKED BY: CW

REVISIONS/DATE

TRAILS END, MONUMENT
FINAL PD SITE PLAN
OLD DENVER HIGHWAY
MONUMENT, COLORADO
80132

© 2004 WAY ARCHITECTS, P.C.

SITE PLAN

SHEET 2