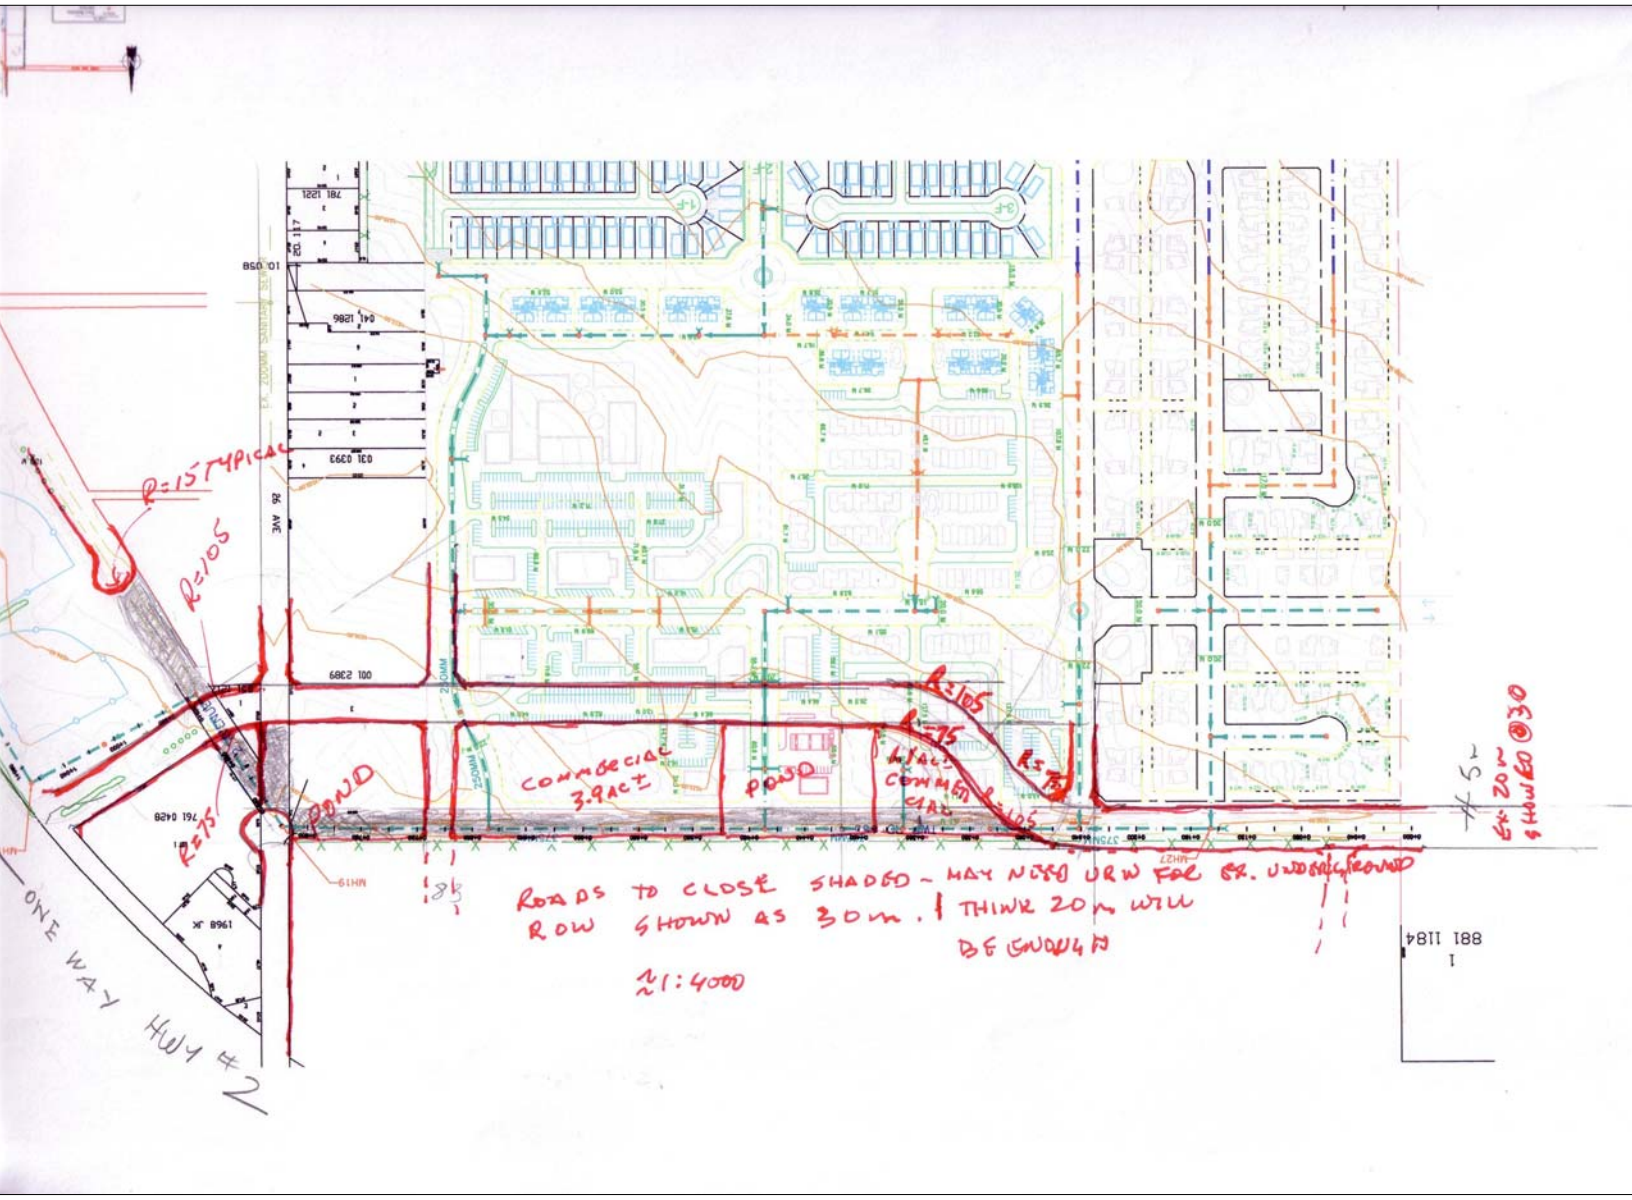
R=15 TYPICAL
R=105
R=75
POND
COMMERCIAL 3.9ACT
POND
R=105
R=75
R=105
ROADS TO CLOSE SHADED - MAY NEED URW FOR EX. UNDERGROUND
ROW SHOWN AS 30m. I THINK 20m WILL
BE ENOUGH
≈1:4000
EX. 20m SHOWED @30
ONE WAY HWY #2